
Sec. 16 Elkton Twp.

Name

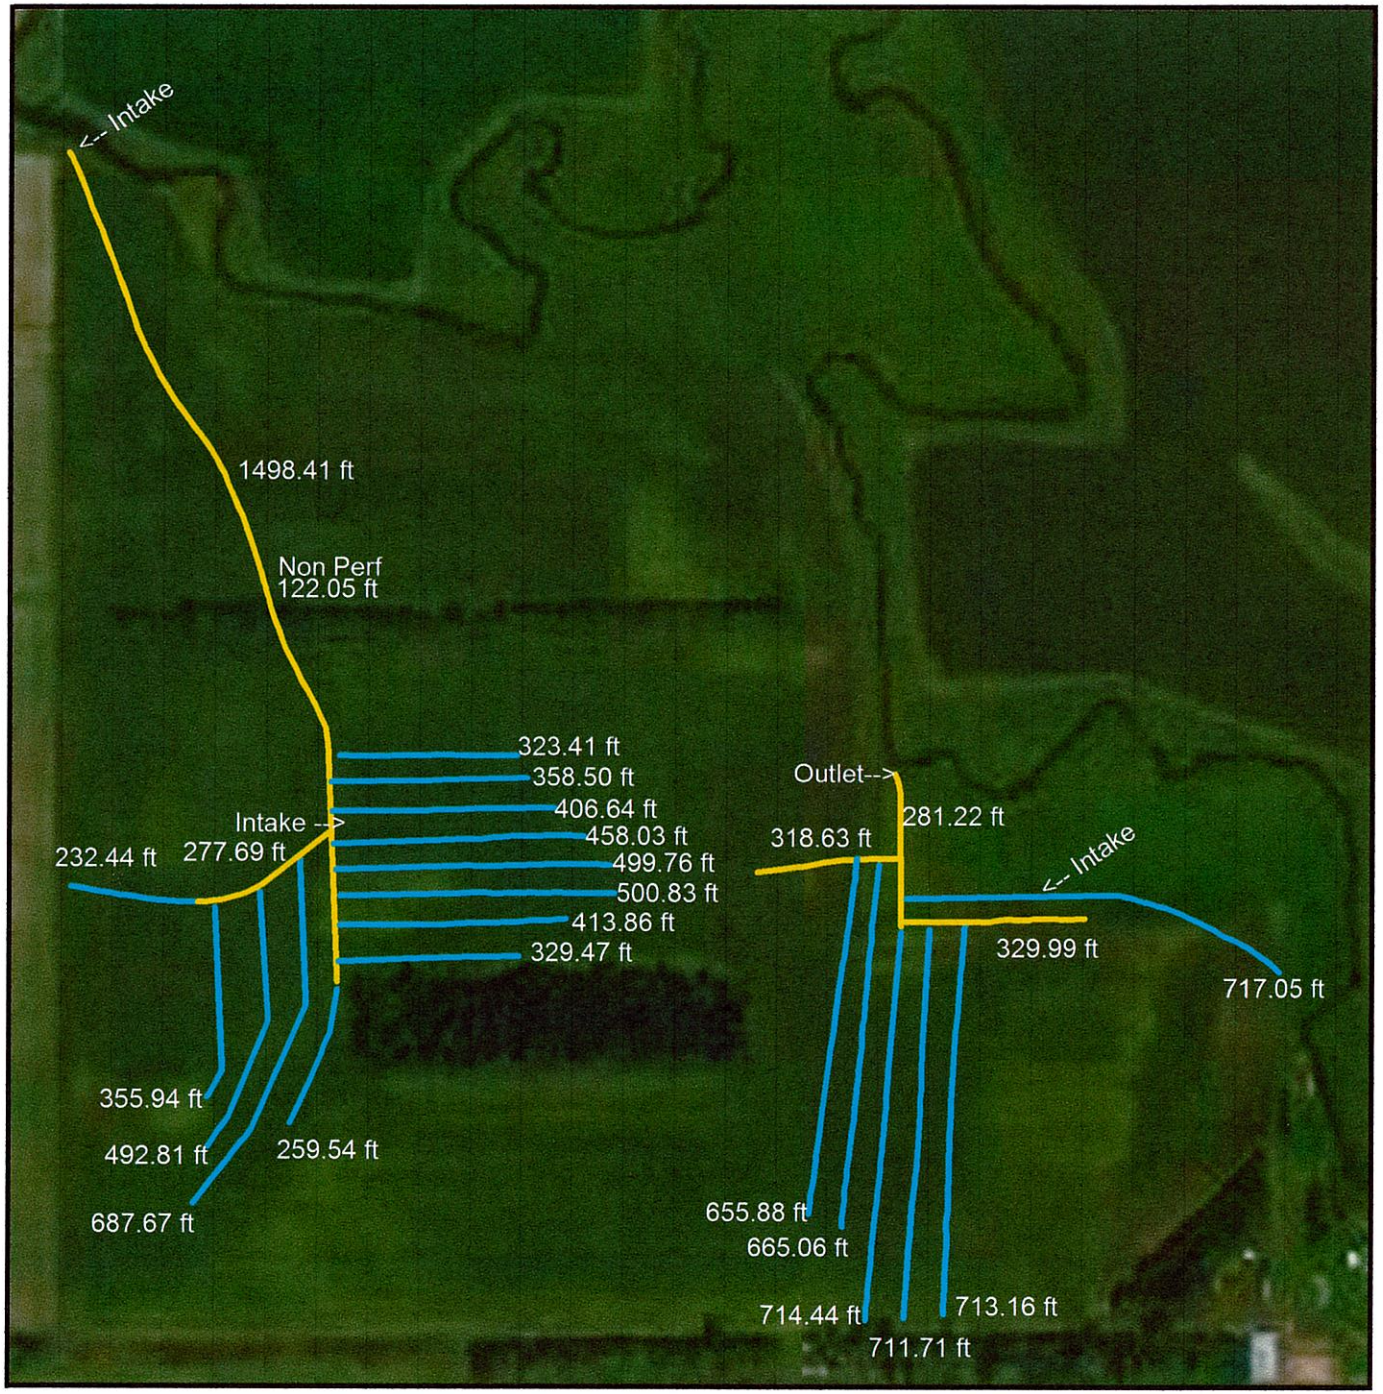

5 Inch Tile	9496.20 ft
6 Inch Tile	2827.98 ft

Client: Lynn, Brian
Farm: Home Farm
Field: Sec. 16 Elkton Twp.
Name: Spring 2018
Date: 6/18/2018

N

0 350 700


feet

Trimble

Sec. 16 Elkton Twp.

Name

5 Inch Tile
6 Inch Tile

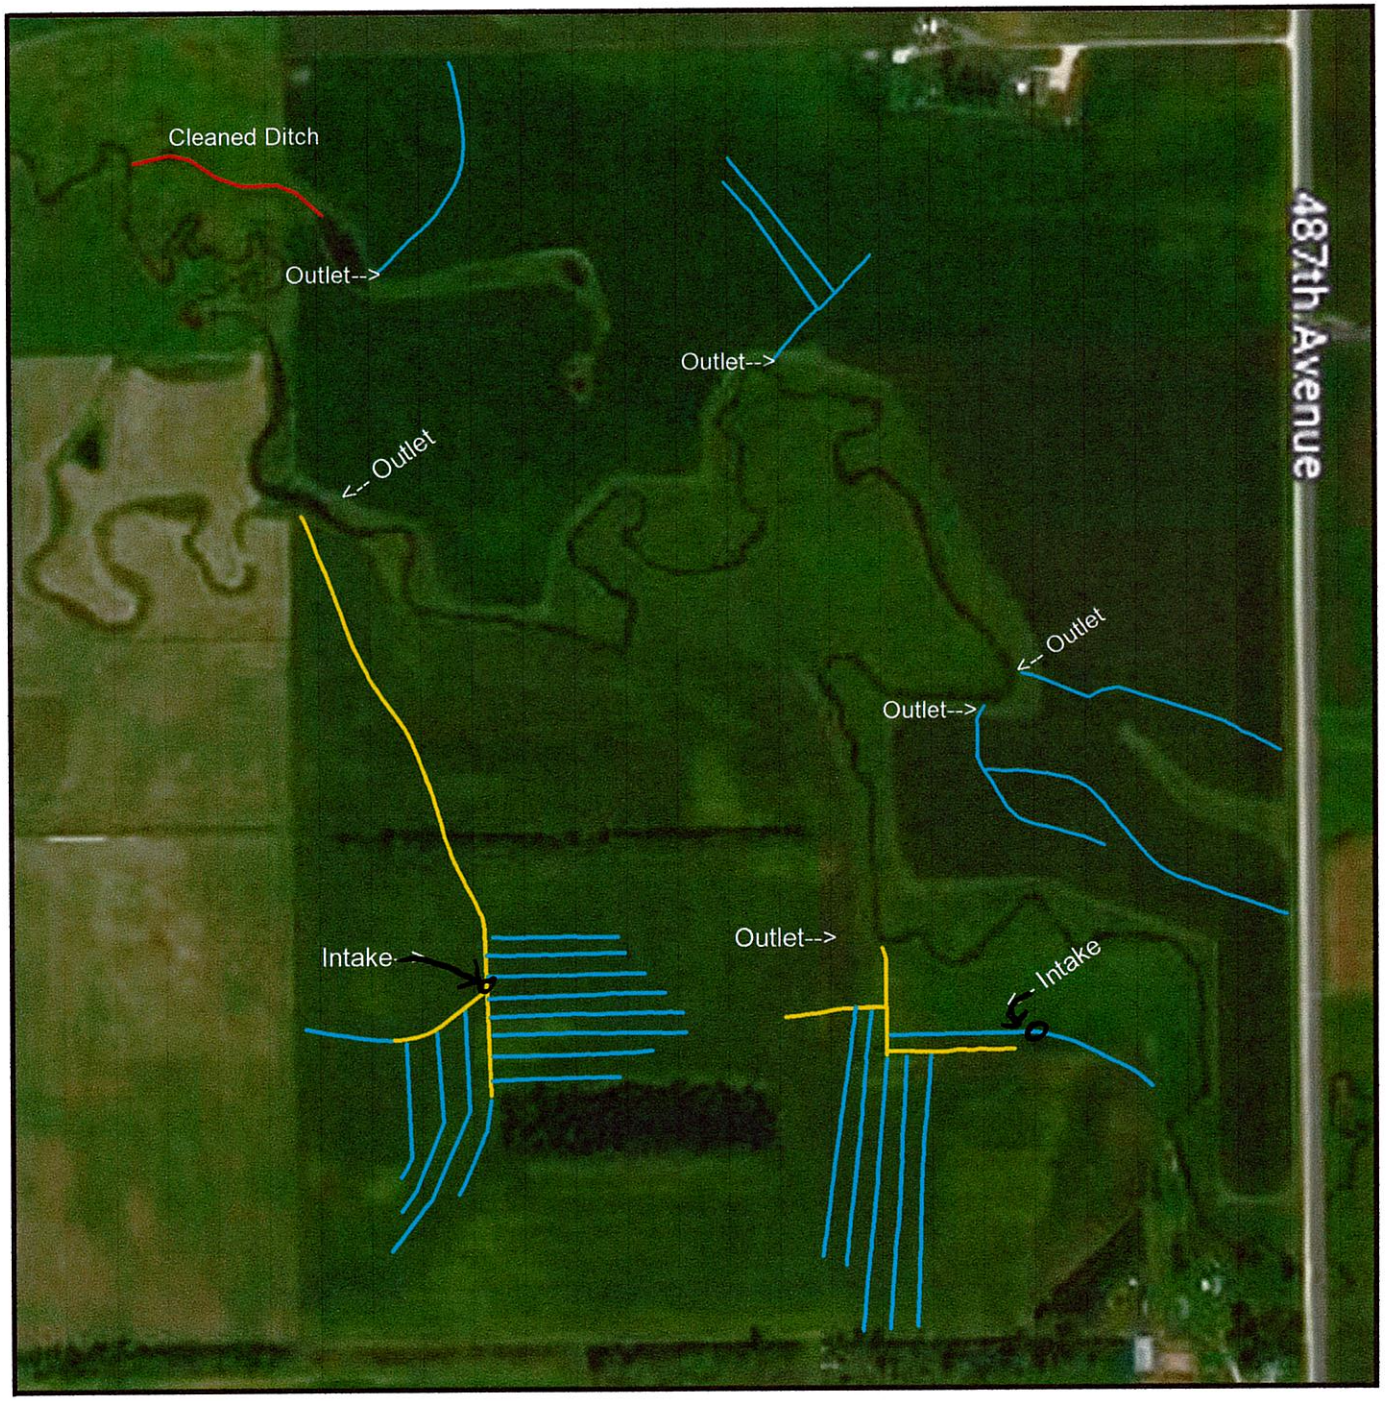


Client: Lynn, Brian
Farm: Home Farm
Field: Sec. 16 Elkton Twp.
Name: Spring 2018
Date: 6/18/2018

N

0 500 1000
feet

Trimble

Sec. 16 North side of Creek
Name

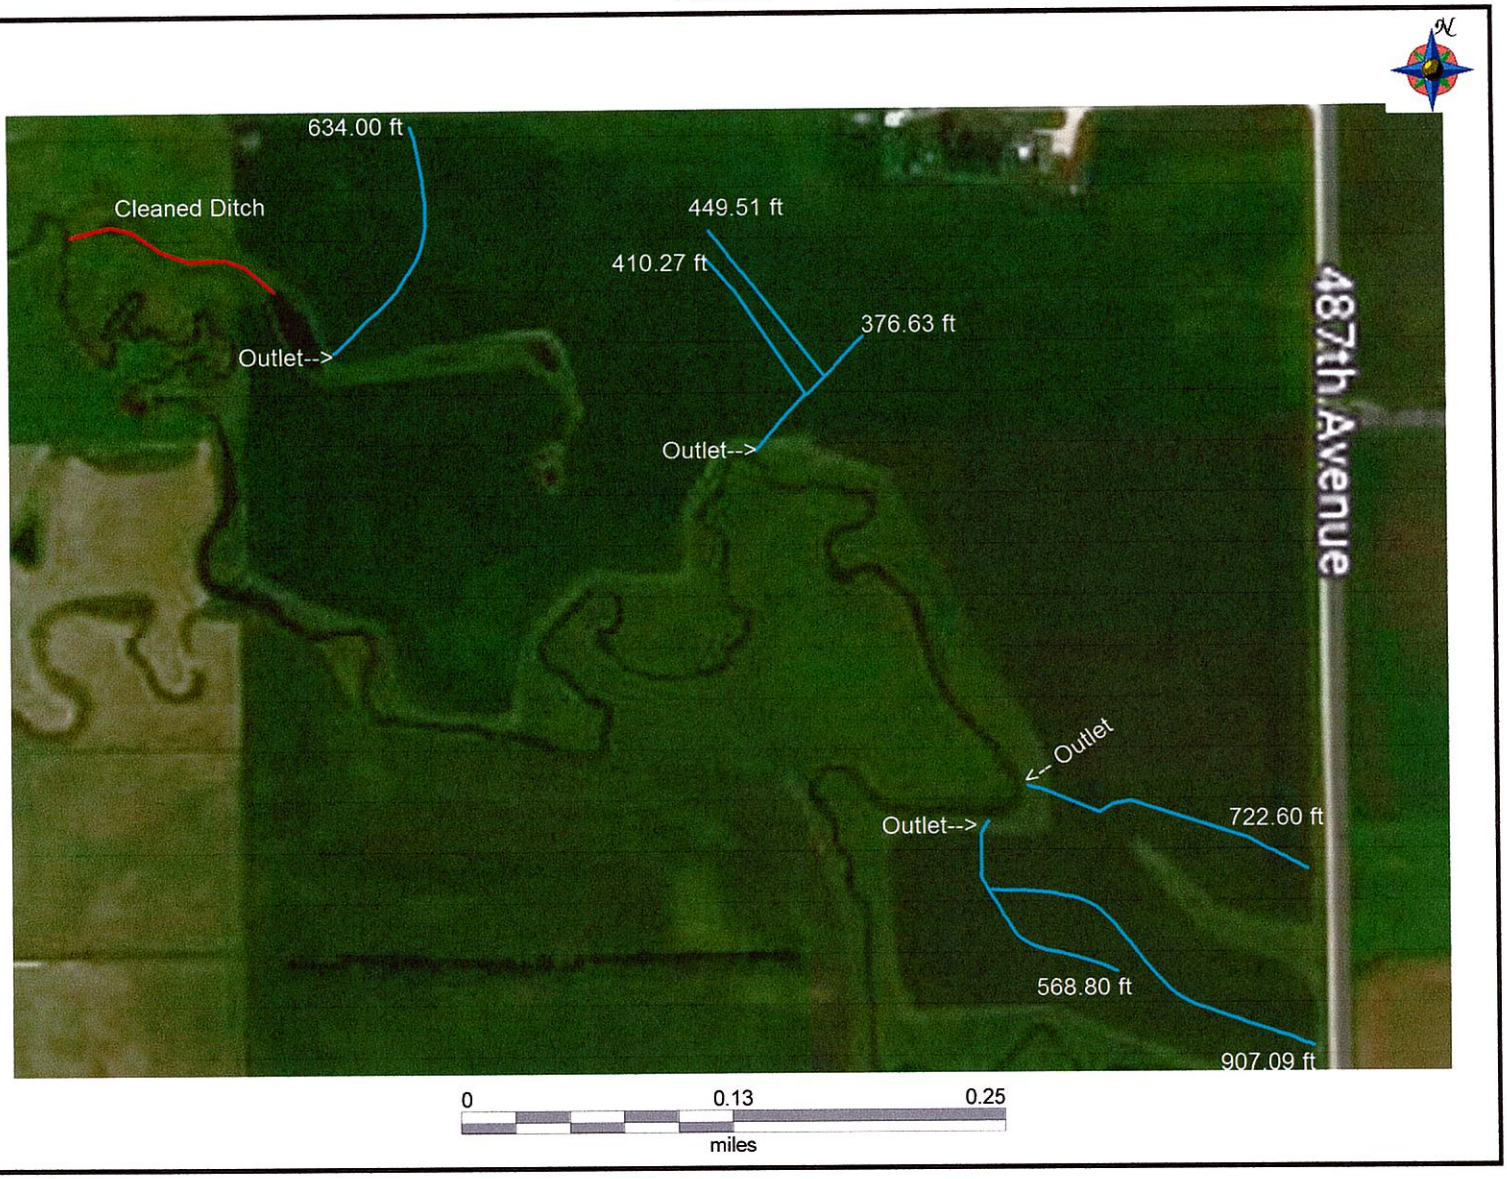

Client: Lynn, Brian
Farm: Home Farm
Field: Sec. 16 North side of Creek
Name: Spring 2018
Date: 6/18/2018

5 Inch Tile	4068.91 ft
cleaned ditch	542.18 ft

Trimble

INVOICE

C & K Construction
Farm Drainage

1122 NE3rd Street
Madison, SD. 57042

Scott Knudson cell 605-480-0600
scottknudson@yahoo.com



INVOICE NO.2812

DATE 6-18-18

To: Brian Lynn
21585 487th Ave.
Elkton, SD. 57026

QUANTITY	DESCRIPTION
5/1/2018	New Tile in Sec. 16 Elkton, Twp.
2,827 ft.	6" tile
13,564 ft.	5" tile
6	Outlets
2	Intakes
21	Tees
4 hrs.	Trackhoe, cleaned out open ditch
1 1/2 hrs.	Made a two foot deep cut for plow (trackhoe, dozer) 500 ft.
1 1/2 hrs.	Dug burn hole and leveled basement (trackhoe)

Make check payable to C &
THANK YOU FOR YOUR BU
Brian